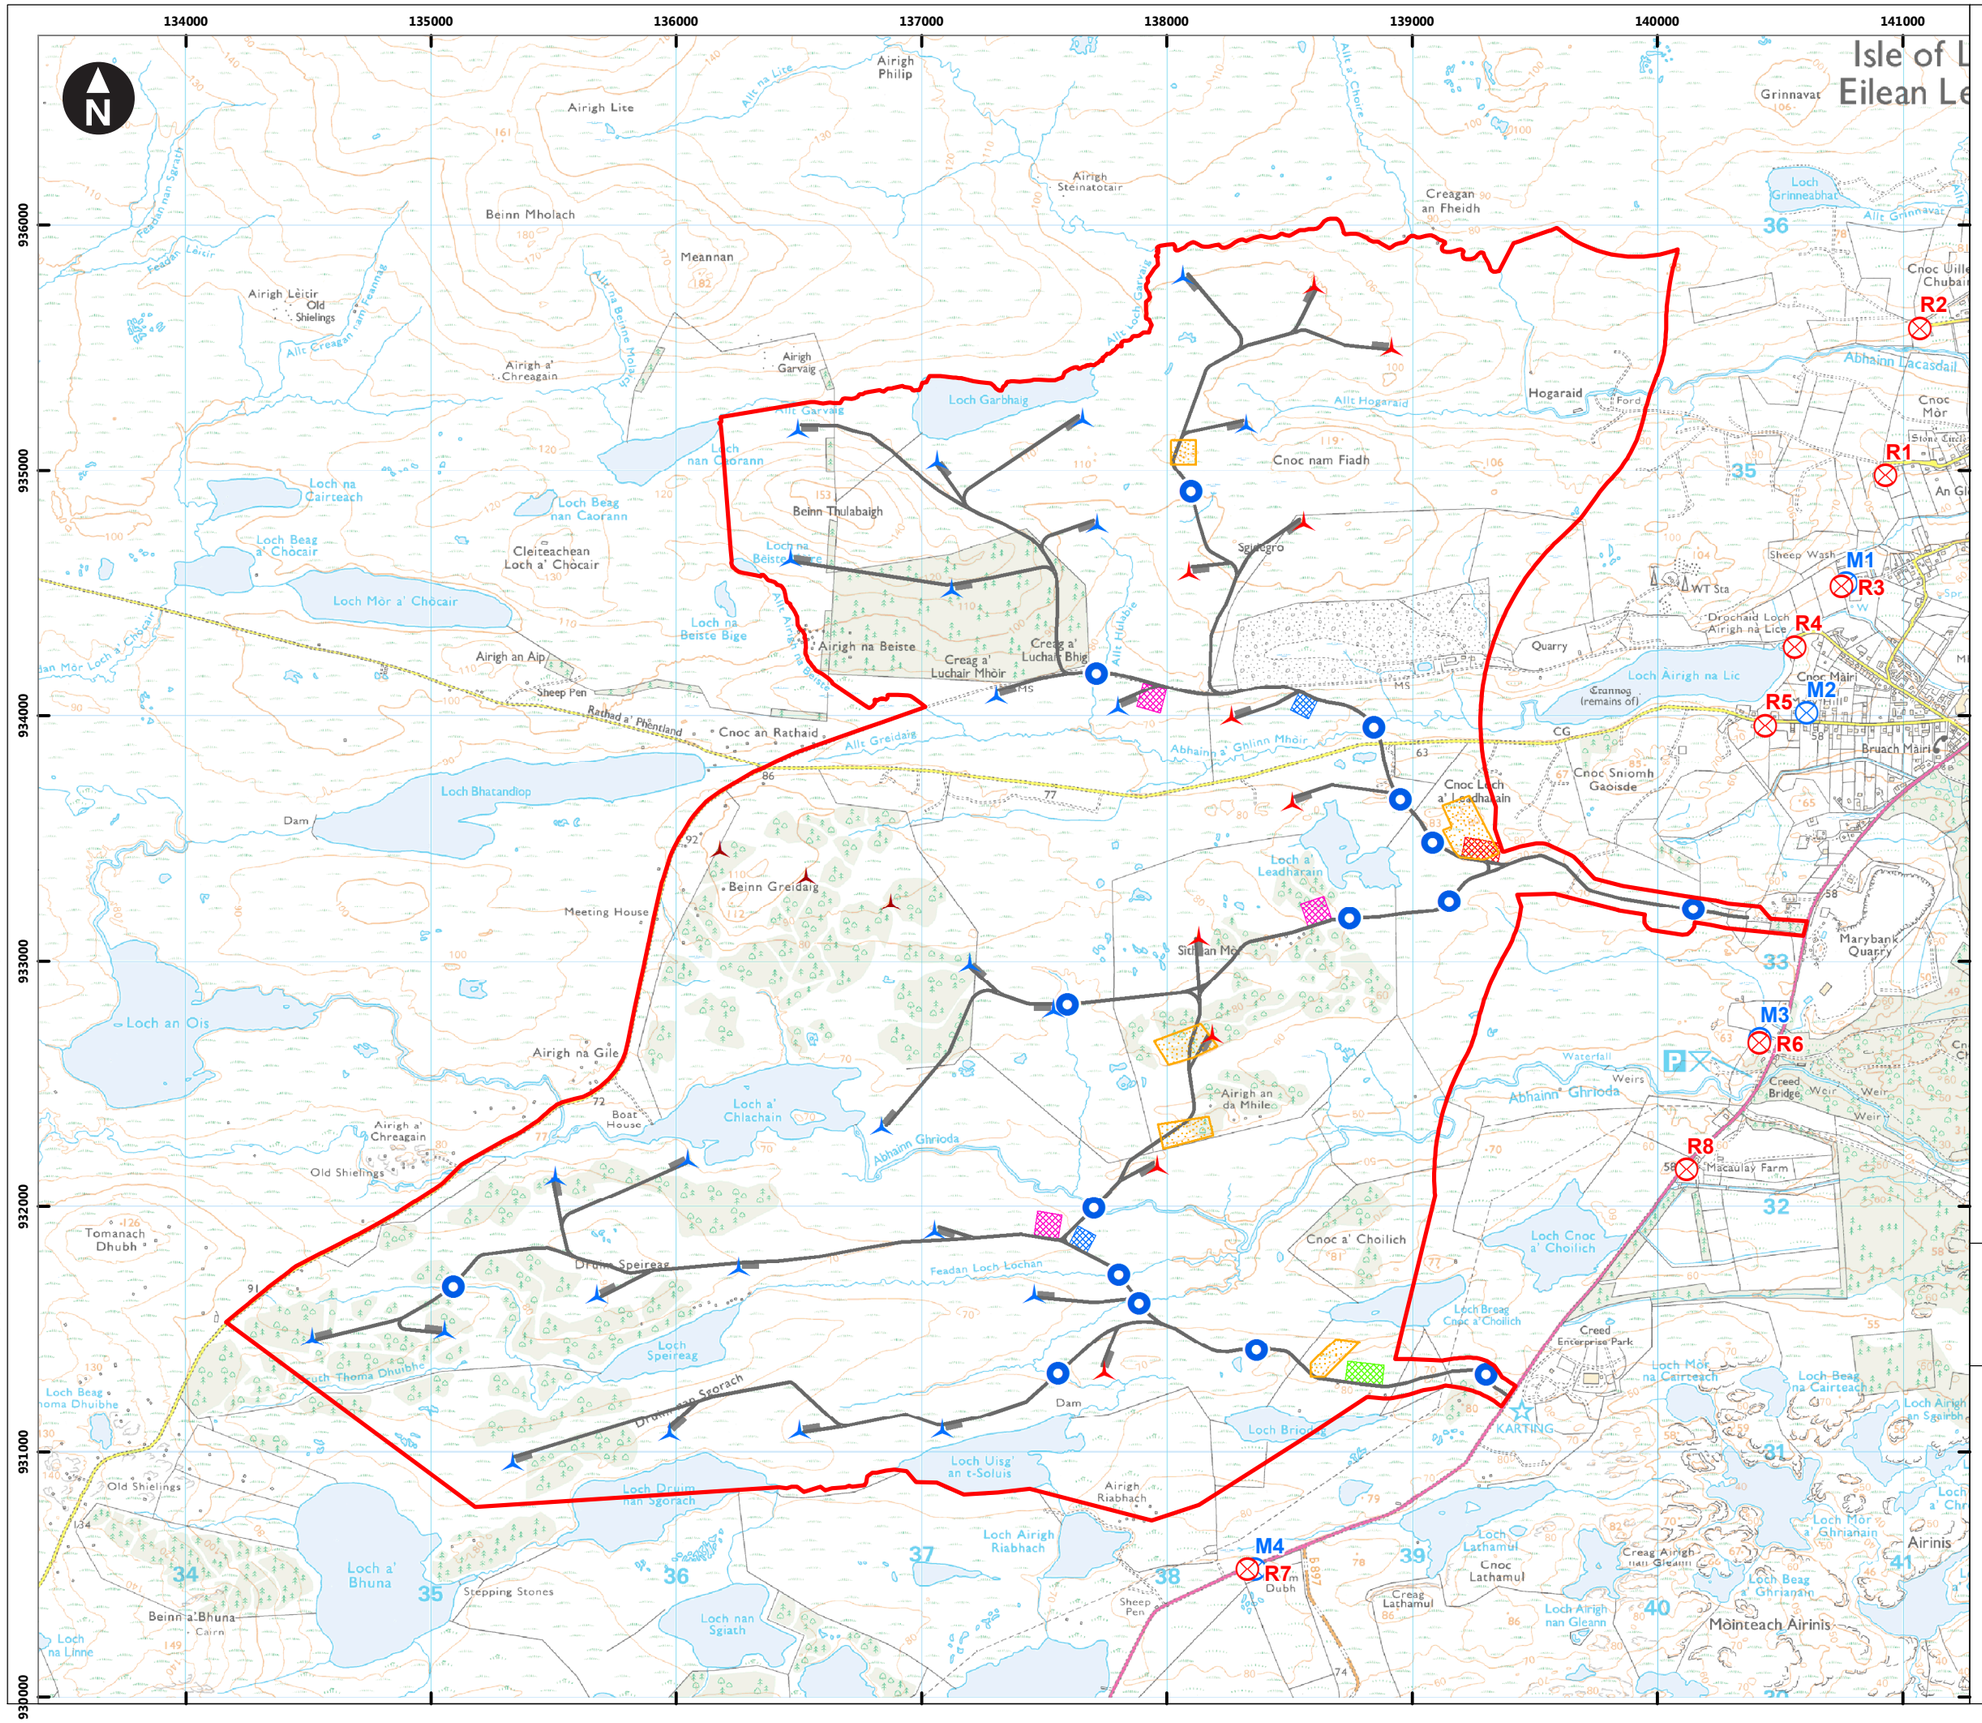

Key

- Development site boundary
- Turbine 180m to blade tip
- Turbine 156m to blade tip
- Cranepad hardstanding
- Site roads
- Watercourse crossing
- Borrow pit search area
- Beinn Grideag turbines
- Central / Main substation (grid connection location) 150m x 80m
- Construction Compound 150m x 80m
- Secondary substation 80m x 80m
- Storage / Laydown Areas
- Noise monitoring locations
- Noise sensitive receptors

0 250 500 750 1,000 m

Scale at A3: 1:25,000

© Crown Copyright. All rights reserved. Licence number 0100031673

Client

Lewis Wind Power
Cumhachd Gaoithe

Stornoway Wind Farm

Figure 12.1
Receptor and monitoring locations

February 2019

wood.

F:\GWM\DATA\PROJECT\40001 Stornoway Optimisation Feasibility Study\D040 Design\GIS\mxd\40001-Gos374.mxd Originator: gwenda.pannu