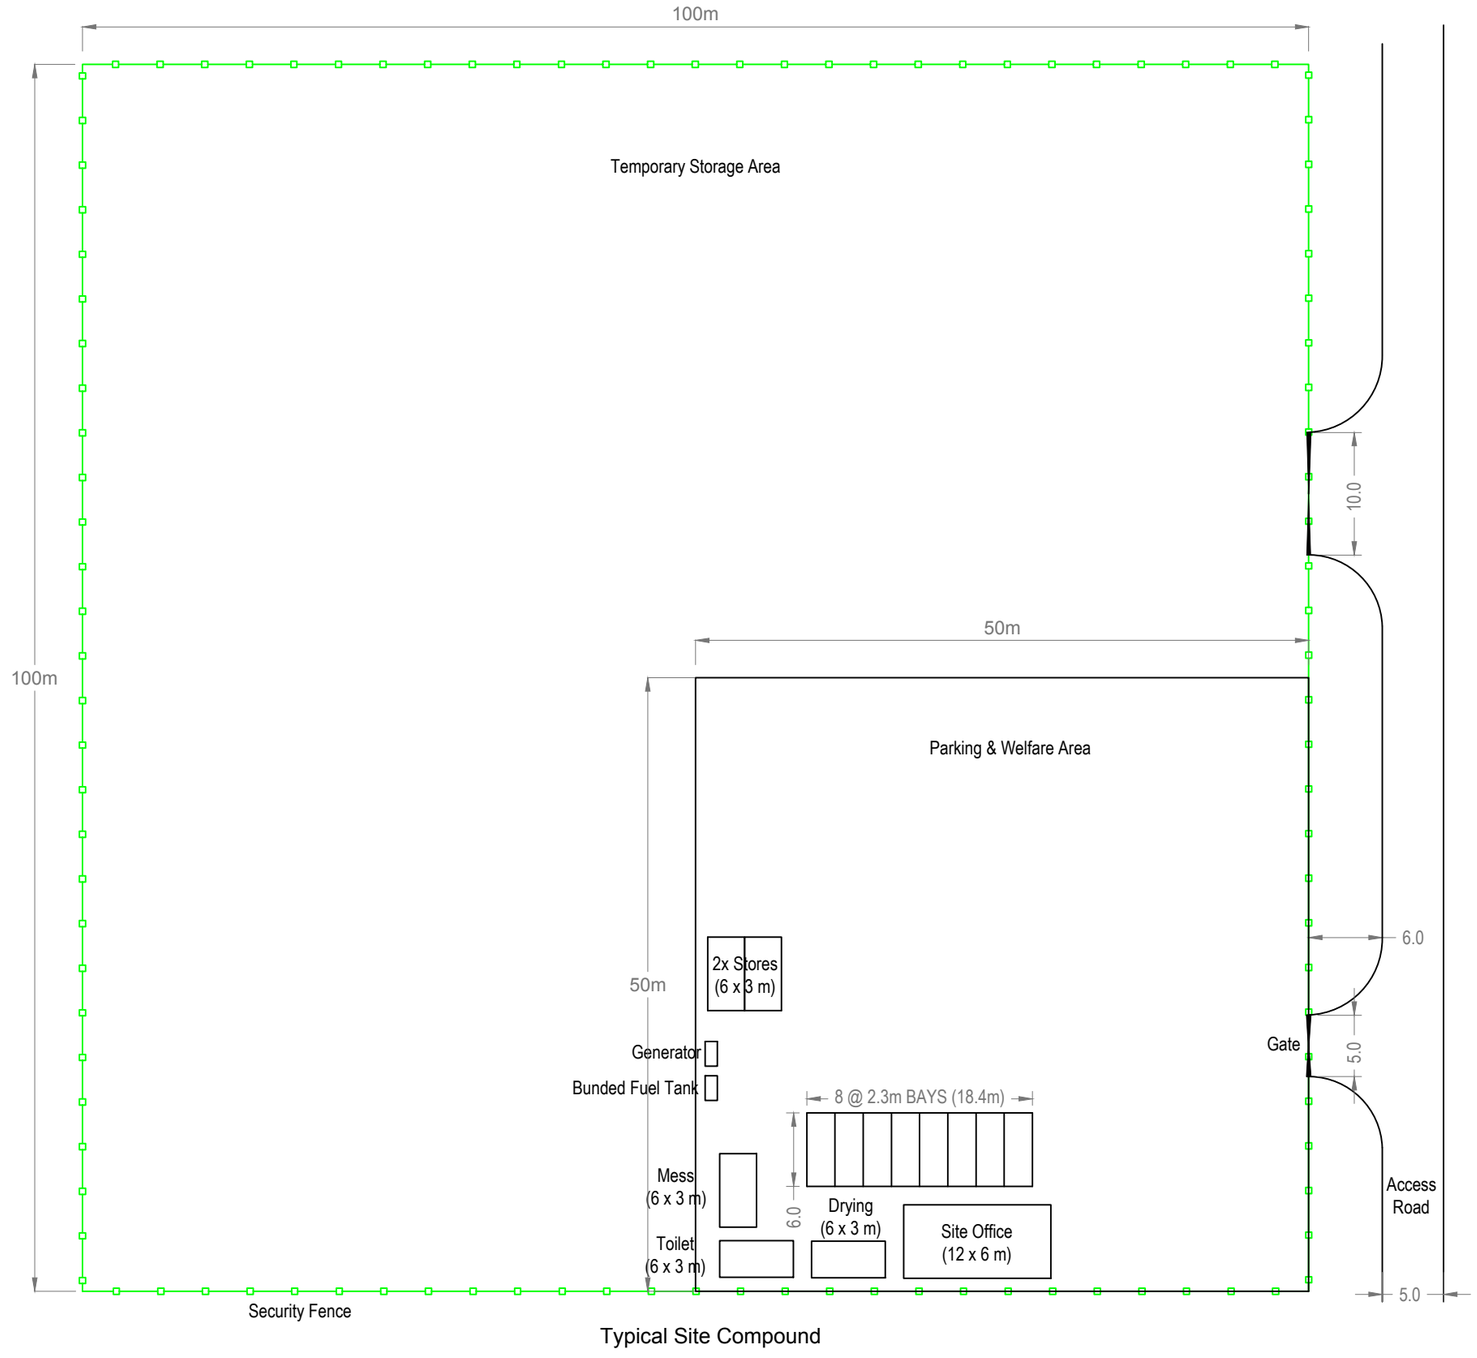

Typical Site Compound

Notes

1. All dimensions in metres.
2. All drainage to be in accordance with CIRIA SUDS publications C521 and C523.

0 m 30 m

Scale 1:500 @ A3

Client

Lewis Wind Power
Cumhachd Gaoithe

Stornoway Wind Farm
EIA Report

Figure 4.11b
Satellite construction compound

April 2019

wood.

Based upon drawing 28343-E58c.dwg

G:\GWM\DATA\PROJECT\40001 Stornoway Optimisation Feasibility Study\D040 Design\ACAD\40001-Gos345b.dwg Originator: NEIL.PATTON